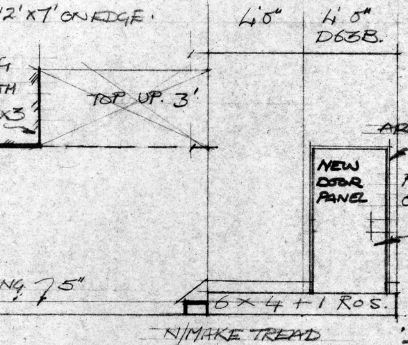

AA.

* DOOR. PANELS

MAKE DOOR PANELS TO MATCH SIZE AND MLDS. OF UD. 98 ~~MAKE THIN ENOUGH~~ SO AS TO PIN TO EXISTING DOORS. FINISH T.B.D.

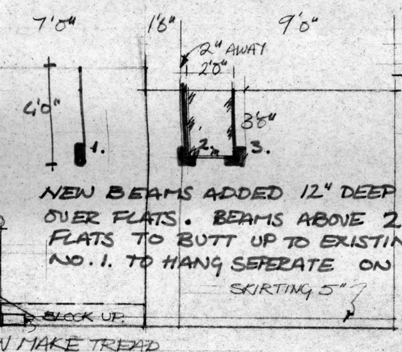

BB.

* DETAIL NB.

ARCHITRAVES + SKIRTINGS THROUGHOUT SEE DETAILS ON SH1.

NEW BEAMS ADDED 12" DEEP × 9" WIDE. TO HOOK OVER FLATS. BEAMS ABOVE 2+3 MAKE ON SEPERATE FLATS TO BUTT UP TO EXISTING HEADER. BEAM NO. 1. TO HANG SEPERATE ON A 4'0" × 8'0" FLAT. (FASCIA).

PAPER THESE BEAM FLATS TO MATCH WALLS. TEXTURE AND MAKE BEAMS RUSTIC. PANIT 24–25.

19 DEC 1979

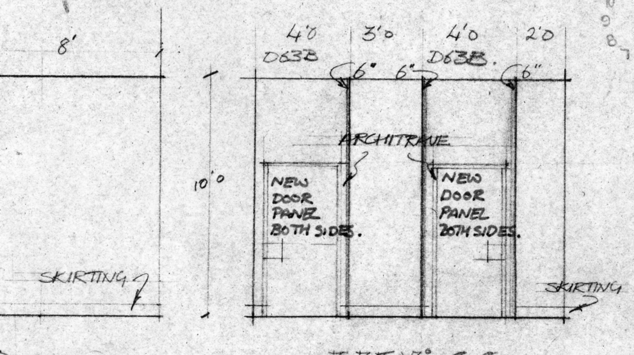

ELEV° CC

painters	4	scenic artists	
scenery stores	3	graphics	
drapes	1	prop buyers	
construction stores	1	special effects	
prop stores		setting	1
head of supply	1	electrics	
estimators	1	AUSTIN	1
director	1		
designer	1	total 20	

notes & revisions

DRAPES. DES. WILL SELECT

UD98. NB.

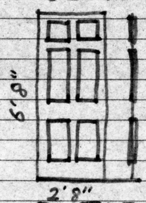

IN CENTRE OF ALL PANELS PIN. ¼ PLY ½" FROM ALL EDGES

CHANGE DOOR HANDLES.

D.51B

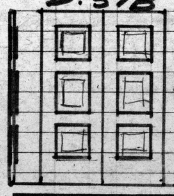

MAKE PAIR NEW DOORS TO FIT D51B. ONE SIDE ONLY

Detail Sheet 9

producer S. ORIORDAN
director "
designer S. MILLS.
drawn by NICK.
vtr dates 22 23 24 25 / 1 / 80

studio A ☐ B ☐ C ☐ D ☐
ON LOCATION ☐ ☐

date required

scale 1:50

DESIGN DEPARTMENT
ATV Network Ltd
PO Box 78
Eldon Avenue
Borehamwood
Herts WD6 1JF
Tel 01-953 6100
extension

production SAP/STEEL

production number ~~2129~~ ~~2130~~ 5609

drawing title HALL

sheet number 4A.

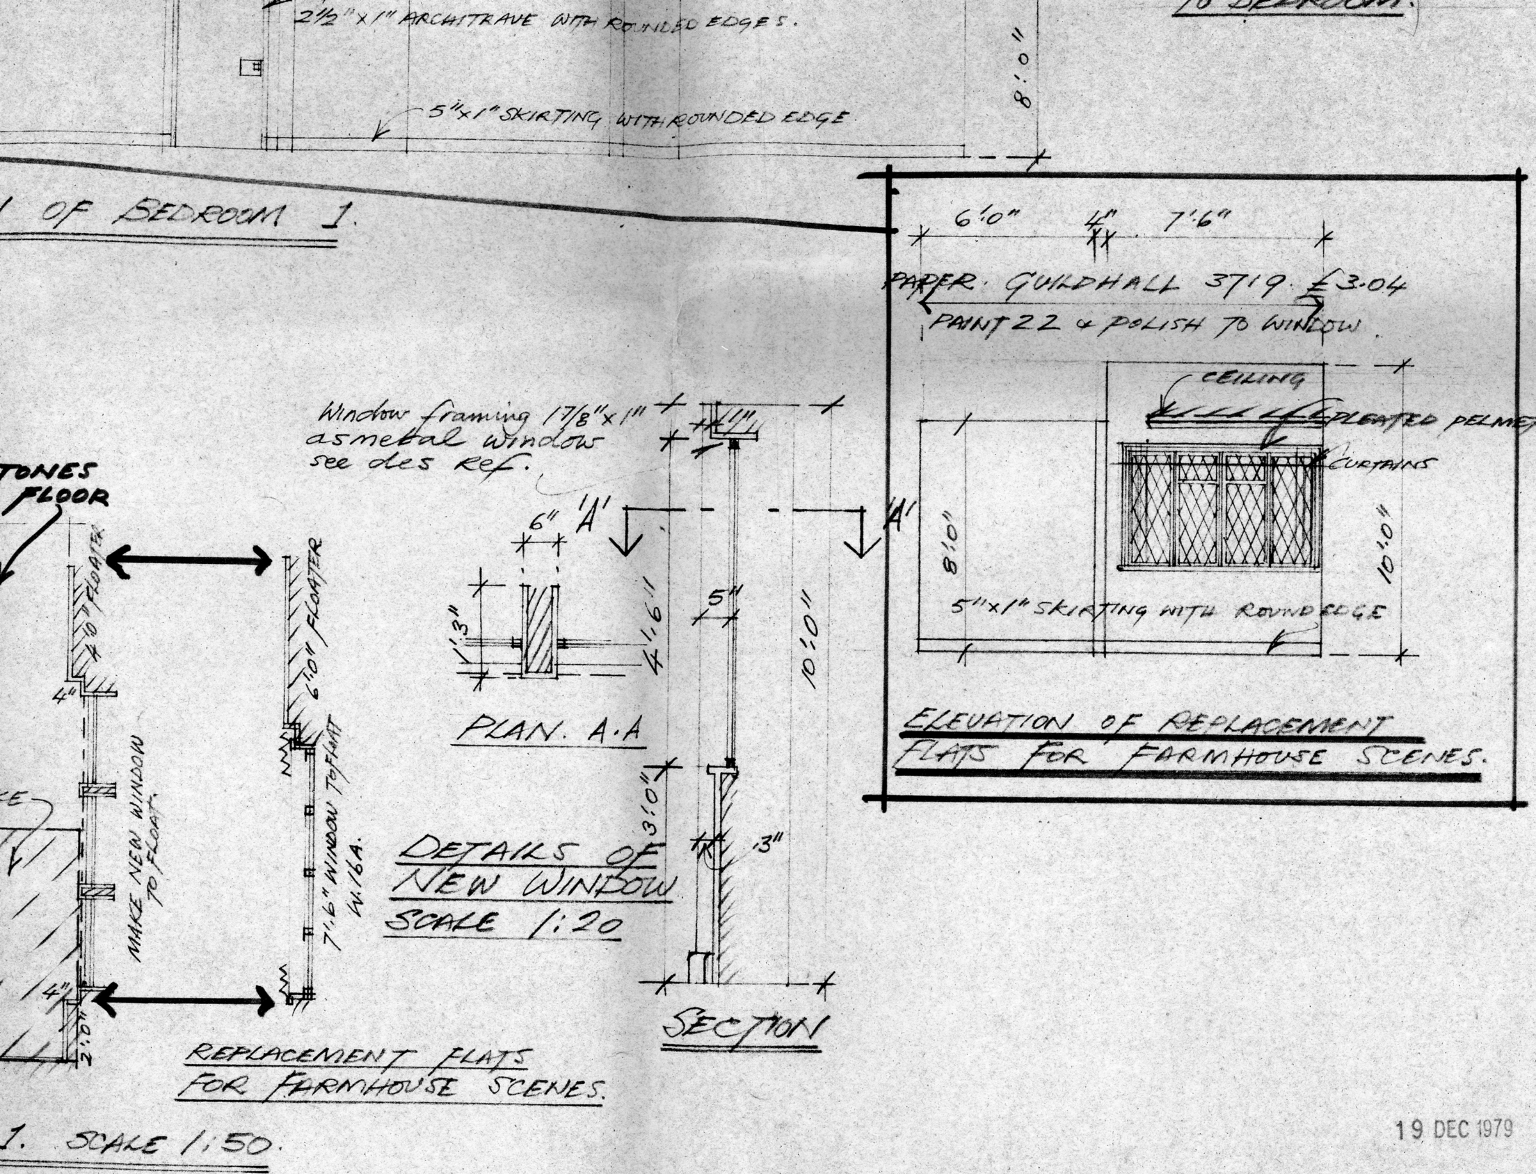

* KEEP FOR SERIES *

19 DEC 1979

11 12 1 2 3 4 5 6 7 8 9 10

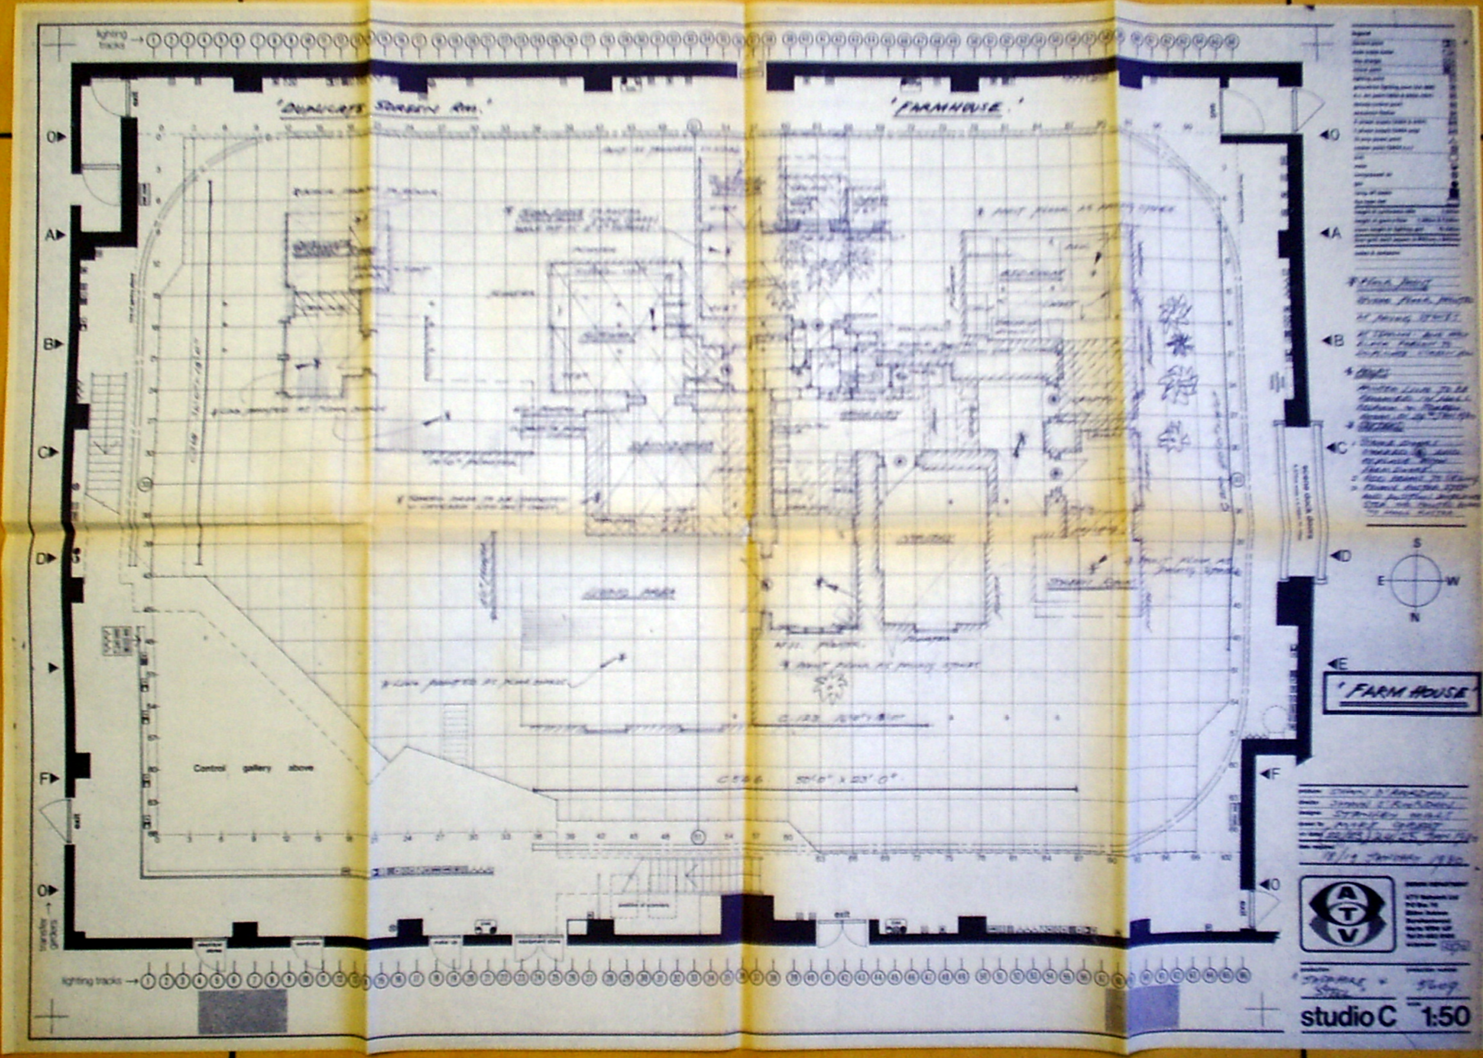
lighting tracks
'DUPLICATE SCREEN RM.'
'FARMHOUSE.'
Control gallery above
C566 50'0" x 23'0"
exit
S
E
W
N
'FARM HOUSE'
ATV
studio C
1:50

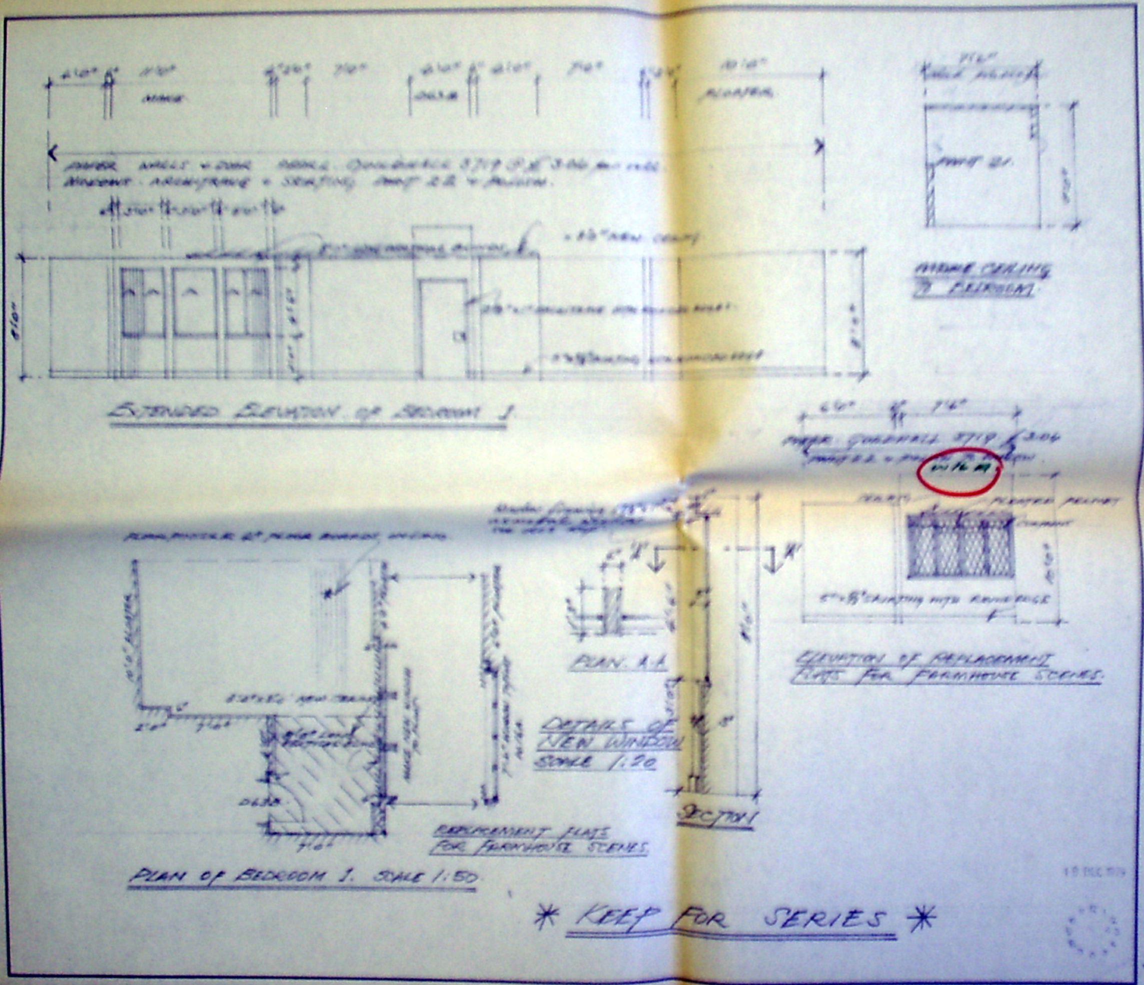

construction manager
painters
scenery stores
drapes
construction stores
prop stores
head of supply
estimators
director
designer

lighting director
scenic artists
graphics
prop buyers
special effects
setting
electrics
total

notes & revisions

CONSTRUCTION.
MAKE NEW WINDOW FLAT AS SHOWN + DETAILS.
ASSEMBLE STOCK FLATTAGE.

PAINTERS.
PAINT AS SHOWN.
PAPER: [illegible] 5719 @ £3.04 per roll.

DRAPES. DESIGNER WILL SELECT CURTAINS.

STOCK SCENERY.
D638. W16A

producer: SHAUN O'RIORDAN.
director: SHAUN O'RIORDAN
designer: STANLEY MILLS
drawn by: MIKE CORBET
vt dates: 20TH - 25TH JANUARY 1980

studio: A B C ✓ D
ON LOCATION

date required: 20TH JANUARY 1980.

scale: 1:50

DESIGN DEPARTMENT
ATV Network Ltd
PO Box 70
Elstree Avenue
Borehamwood
Herts WD6 1JF
Tel 01 953 6100
extension 2370

production: SAPPHIRE + STEEL
production number: 5609

drawing title: BEDROOM 1.
sheet number: 6

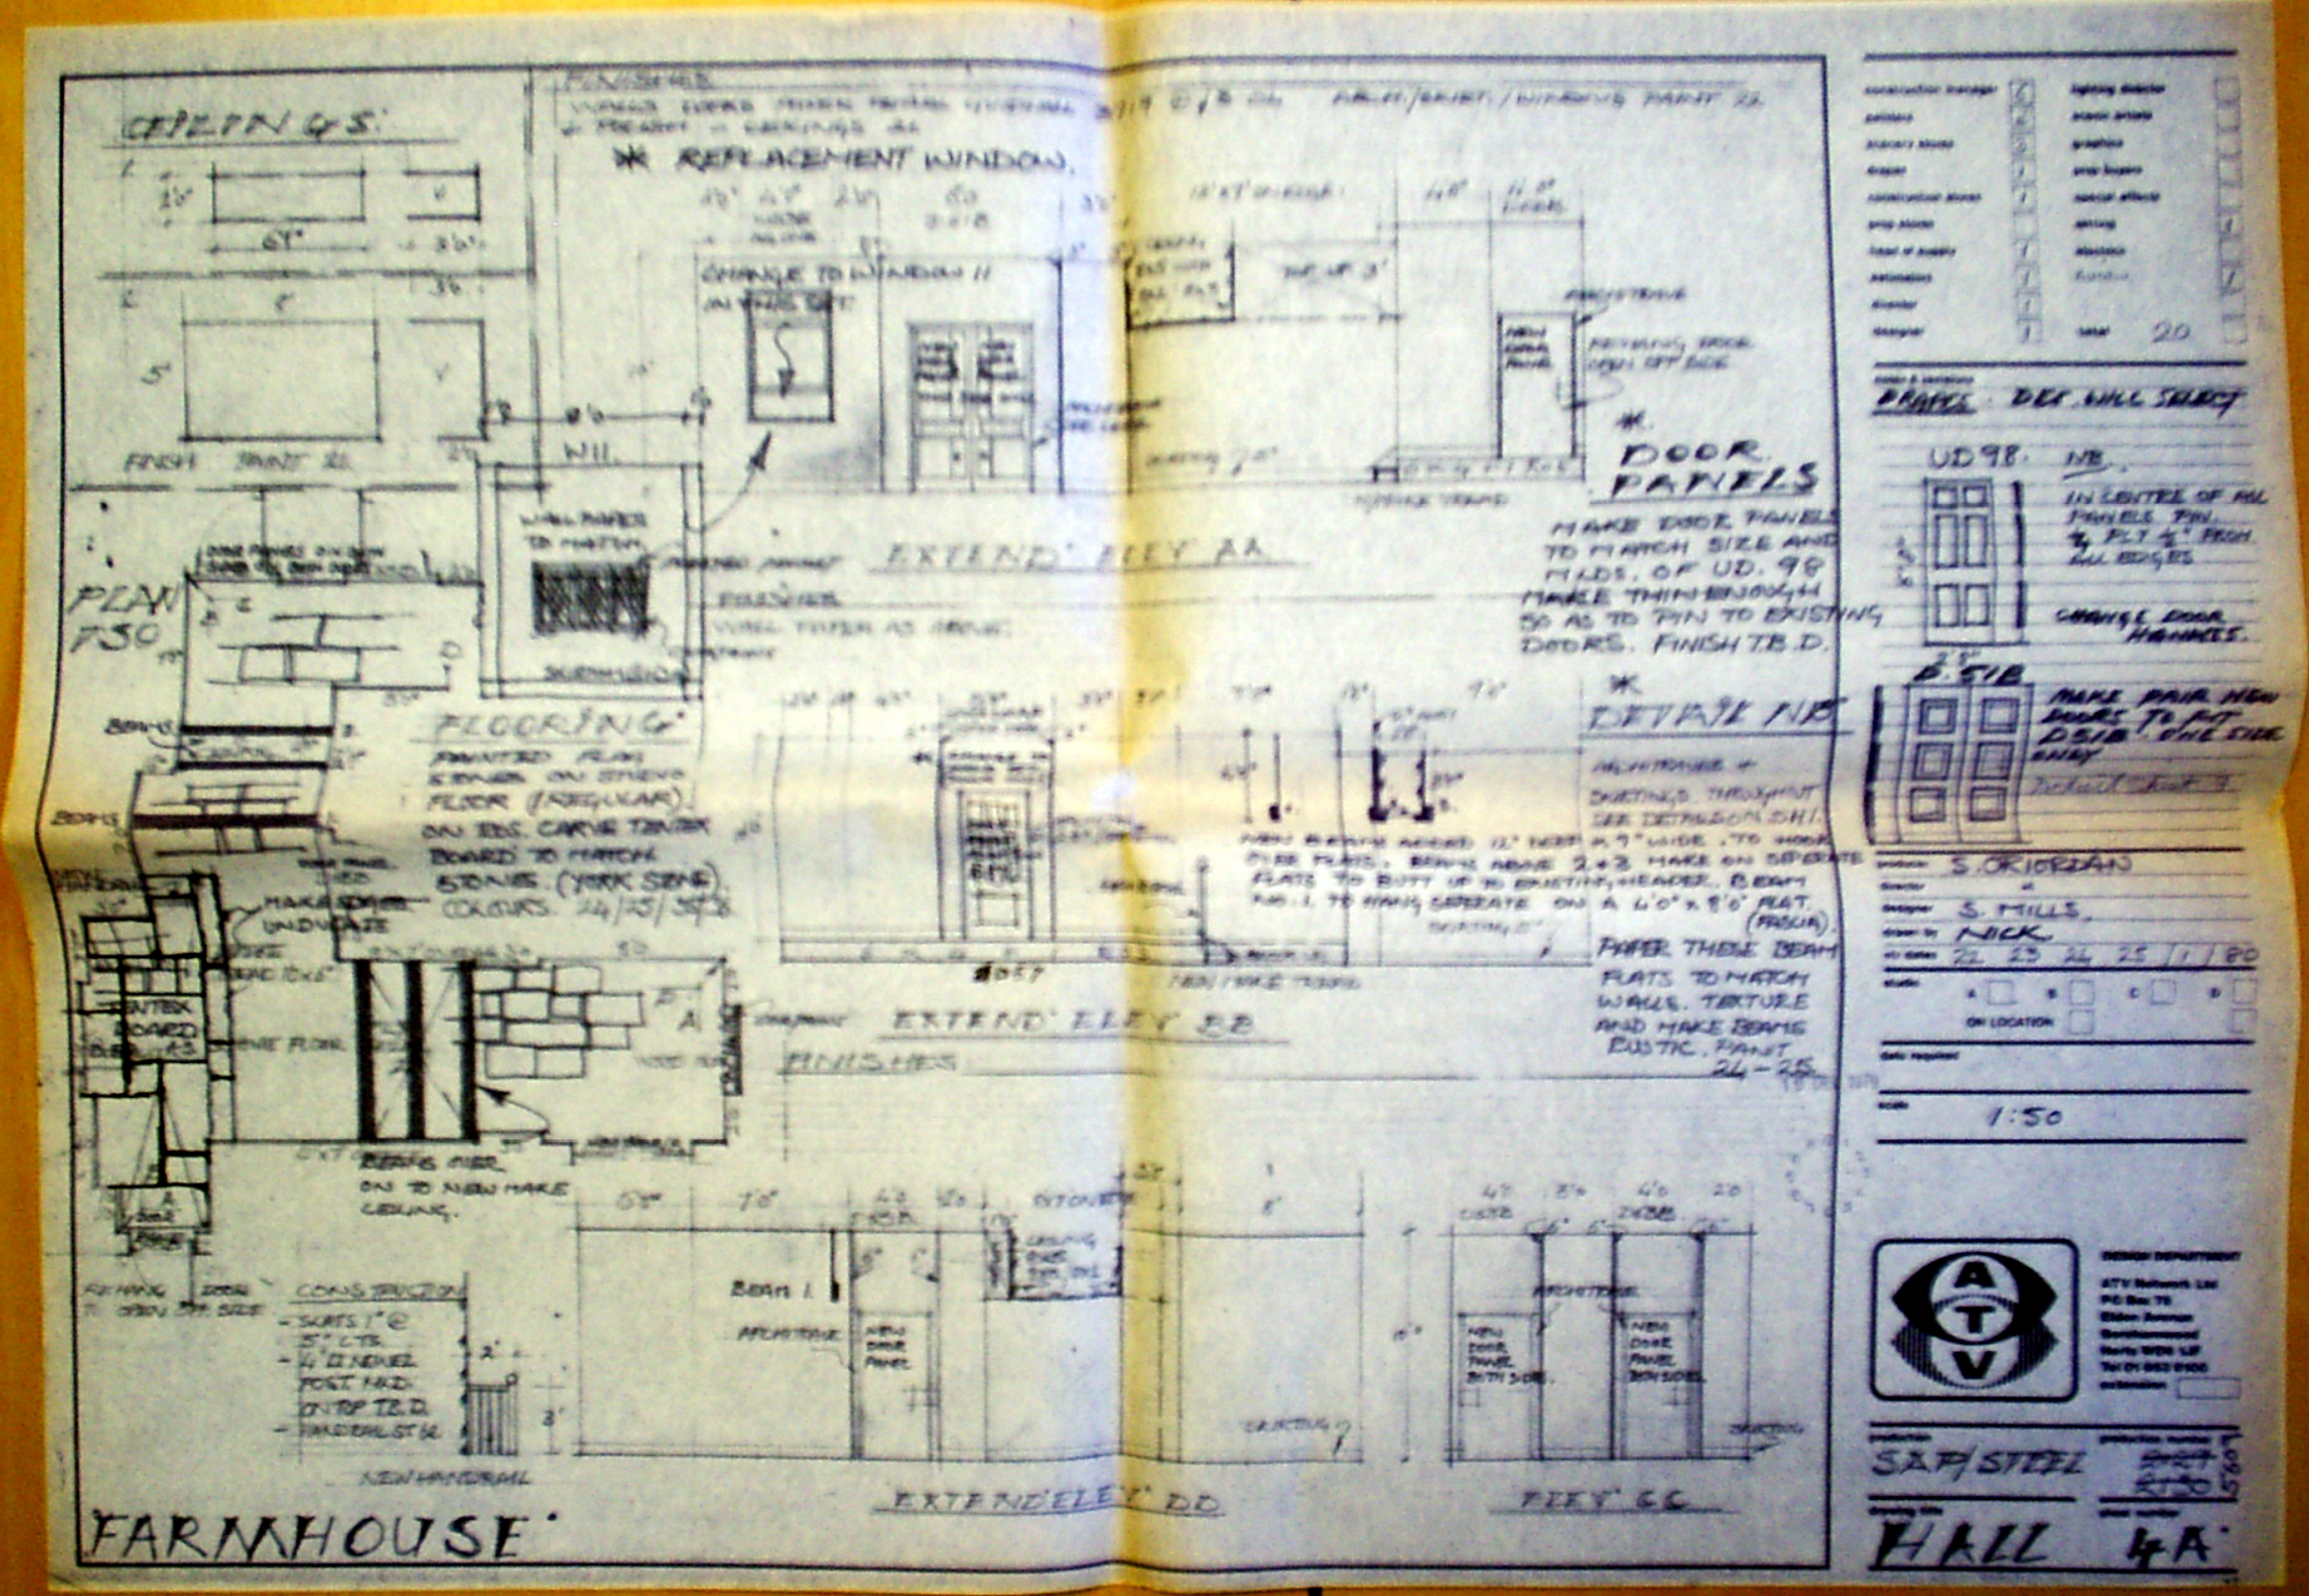
OPENINGS.
FINISH PAINT 22.
REPLACEMENT WINDOW.
CHANGE TO WINDOW 11 IN THIS SET
WALLPAPER TO MATCH
EXTEND' ELEV AA
FINISHES
WALL PAPER AS ABOVE
DOOR PANELS
MAKE DOOR PANELS TO MATCH SIZE AND MLDS. OF UD. 98 MAKE THIN ENOUGH SO AS TO PIN TO EXISTING DOORS. FINISH T.B.D.
DETAIL NB
PLAN F50
FLOORING
PAINTED FLAG STONES ON STONE FLOOR (REGULAR) ON 18S. CARVE TIMBER BOARD TO MATCH STONES. (YORK STONE) COLOURS. 24/25/35/28
MAKE SOME UNDULATE
BEAMS OVER ON TO NEW MAKE CEILING.
EXTEND' ELEV BB
FINISHES
PAPER THESE BEAM FLATS TO MATCH WALLS. TEXTURE AND MAKE BEAMS RUSTIC. PAINT 24-25.
CONSTRUCTION
NEW HANDRAIL
Beam 1.
ARCHITRAVE
NEW DOOR PANEL
NEW DOOR PANEL BOTH SIDES.
SKIRTING
EXTEND' ELEV' DD
ELEV' CC
FARMHOUSE
20
DRAPES DES. WILL SELECT
UD98.
NB.
IN CENTRE OF ALL PANELS PIN ¼ PLY ½" FROM ALL EDGES
CHANGE DOOR HANDLES.
D.51B
MAKE PAIR NEW DOORS TO FIT D51B ONE SIDE ONLY
S. O'RIORDAN
S. MILLS.
NICK.
22 23 24 25 / 1 / 80
ON LOCATION
1:50
ATV
DESIGN DEPARTMENT
SAP/STEEL
HALL
4A